
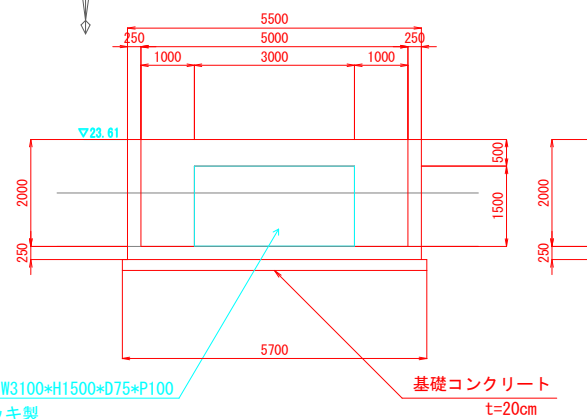


S=1:250

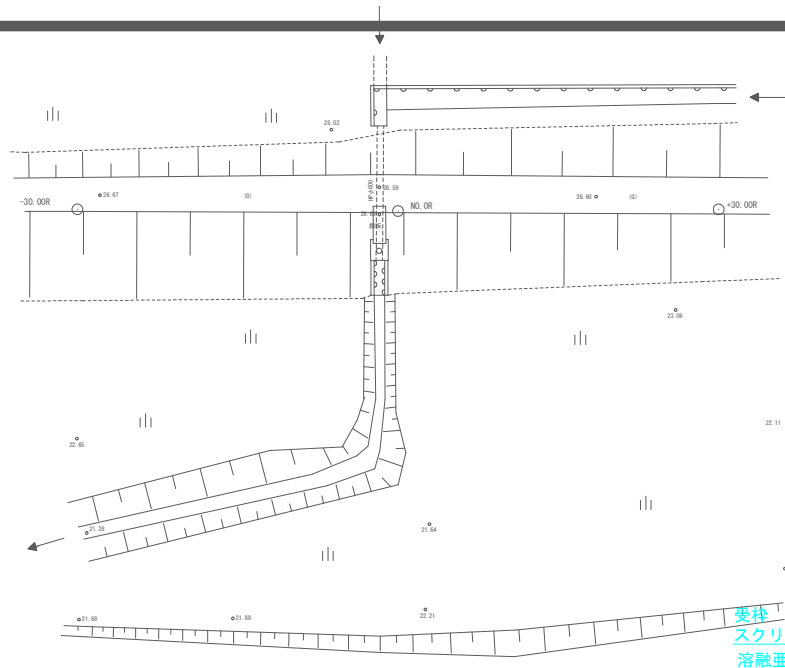

S=1:50


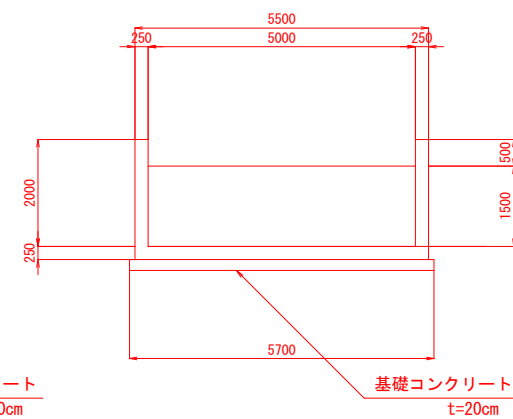


Figure 10.10 is a technical drawing of a foundation cross-section. The drawing shows a rectangular foundation with a total width of 2000mm and a total height of 2500mm. The top width is divided into three sections: 250mm, 1500mm, and 250mm. The bottom width is 2100mm. The left side has a vertical section of 2000mm and a horizontal section of 250mm. The right side has a horizontal section of 500mm. A diagonal line indicates the foundation concrete (基礎コンクリート) with a thickness (t) of 20cm. A ground line is shown on the right.

土のう積工
S=1:50

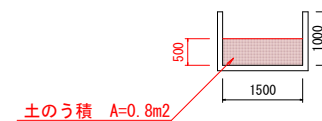

側面図

140

1140

00切断 L=5.5m


A diagram showing a rectangular area. The top horizontal dimension is labeled 5500. The right vertical dimension is labeled 1140. The rectangle is filled with red diagonal hatching.

年度	令和8年度	工事番号	(総防0002)
路線名 河川	川前橋上流左岸排水機場		
施工箇所	大仙市高梨字沼田 地内		
工事名	水害-第1号 川前橋上流左岸排水機場増設工事		
図面名称	計画一般図	図面番号	1/4
照査	設計	縮尺	図示
大 仙 市			

横断図

S=1:100

NO. 0
BH: 24.82
PB:

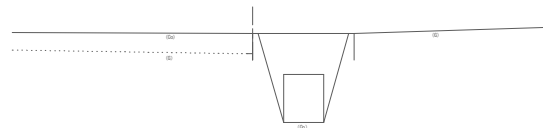


DL= 20.00

+5.06
BH: 24.11
PB:




DL= 20.00

+9.50
BH: 22.57
PB:

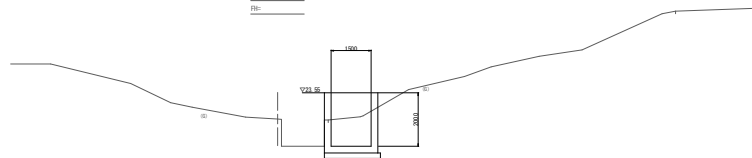

DL= 20.00


+15.00
BH: 22.81
PB:

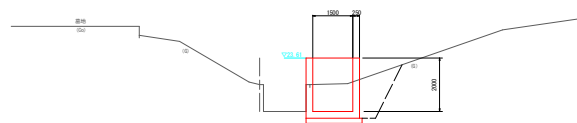

DL= 20.00


年度	令和8年度	工事番号	(総防0002)
路線名	川前橋上流左岸排水機場		
施工箇所	大仙市高梨字沼田 地内		
工事名	災害一第1号 川前橋上流左岸排水機場増設工事		
図面名称	水路横断面図	図面番号	2/4
照査		設計	
		縮尺	
		図示	
大 仙 市			

正面図

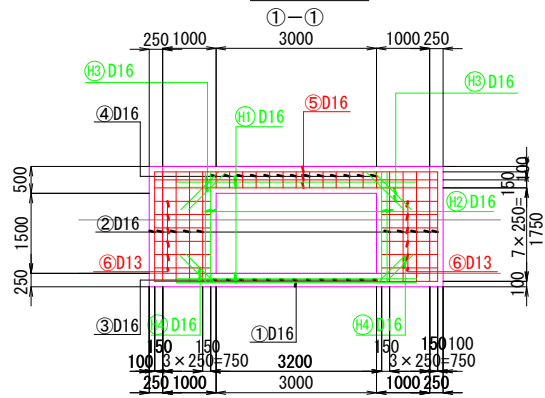


正面図


②-②

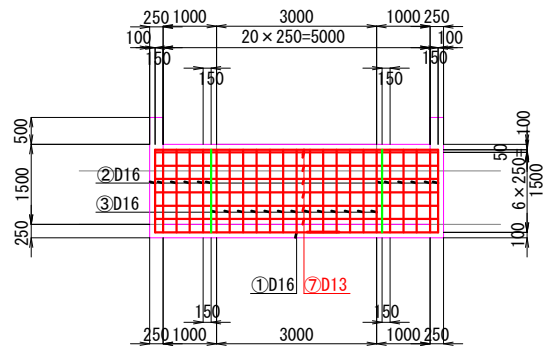

平面図

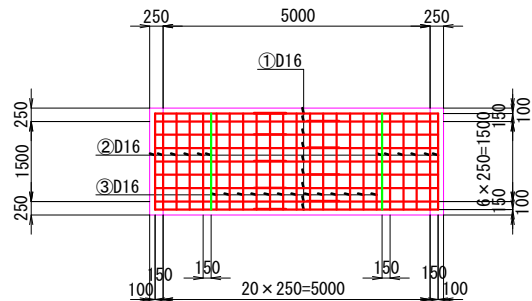


側面図

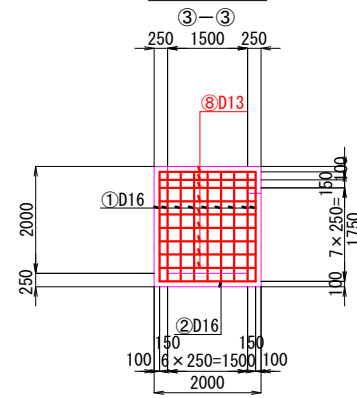



側面図

④-④

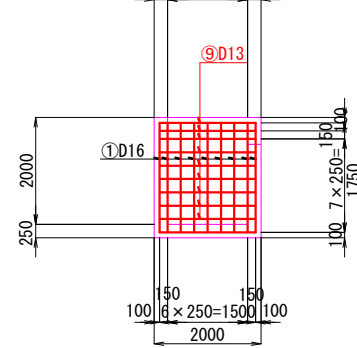


側面図

⑤-⑤

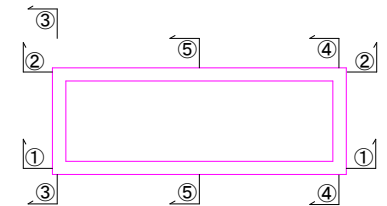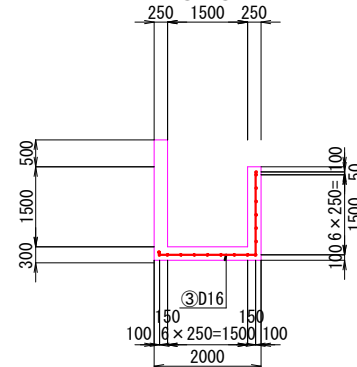


年度	令和8年度	工事番号	(総防0002)
路線名	川前橋上流左岸排水機場	施工所	大仙市高梨字沼田 地内
工事名	水害一第1号	排水ピット配筋図	3/4
図面名称	排水ピット配筋図	図面番号	3/4
照査	設計	縮尺	図示
大仙市			


鉄筋加工図

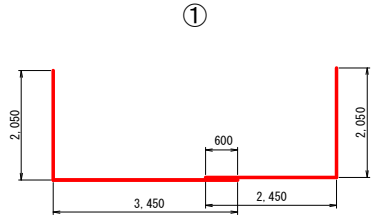


① 9 - D16 × 10000

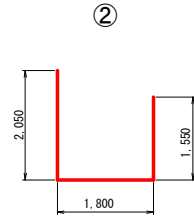

② 12 - D16 × 5400

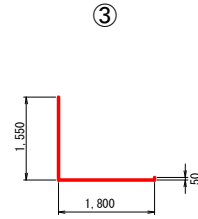


③ 13 - D16 × 3400

 


④ $13 - D13 \times 300$


⑤ 3 - D16 × 5820

 


⑥ 12 - D13 × 1270

 


⑦ 7 - D13 × 5720

 

⑧ 9 - D13 × 2220

 

⑨ 9 - D13 × 2220

 

④ 4 - D16 × 4500



② 4 - D16 × 2050



③ 4 - D16 × 1000



④ 4 - D16 × 750

鉄筋重量表

本体1基当り

記 号	径	長 さ (mm)	本数	単位重量 (kg/m)	1本当り重量 (kg)	総重量 (kg)	形 状	摘 要
①	D16	10000	9	1.560	15.600	140.40		交互配筋
②	D16	5400	12	1.560	8.424	101.09		
③	D16	3400	13	1.560	5.304	68.95		
④	D13	300	13	0.995	0.299	3.89		
⑤	D16	5820	3	1.560	9.079	27.24		
⑥	D13	1270	12	0.995	1.264	15.17		
⑦	D13	5720	7	0.995	5.691	39.84		
⑧	D13	2220	9	0.995	2.209	19.88		
⑨	D13	2220	9	0.995	2.209	19.88		
(H1)	D16	4500	4	1.560	7.020	28.08		
(H2)	D16	2050	4	1.560	3.198	12.79		
(H3)	D16	1000	4	1.560	1.560	6.24		
(H4)	D16	750	4	1.560	1.170	4.68		
						D16	389.47 kg	
						D13	98.65 kg	
						合計	488.12 kg	

年度	令和8年度	工事番号	(総訪0002)
路線名 河川	川前橋上流左岸排水機場		
施工箇所	大仙市高梨字沼田 地内		
工事名	水害-第1号 川前橋上流左岸排水機場増設工事		
図面名称	排水ピット鉄筋加工図	図面 番号	4/4
照査	設計	縮尺	図示
大 仙 市			